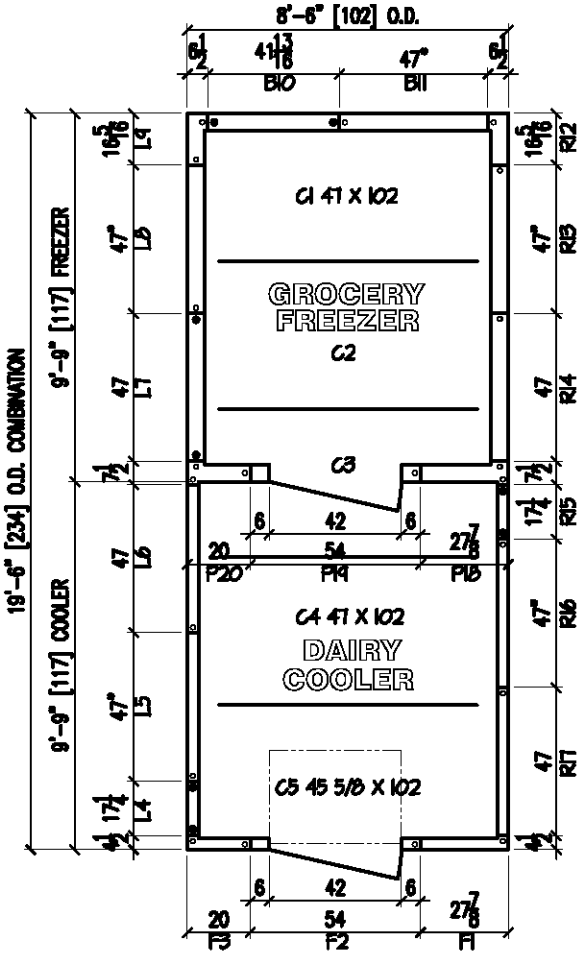

PLAN VIEW

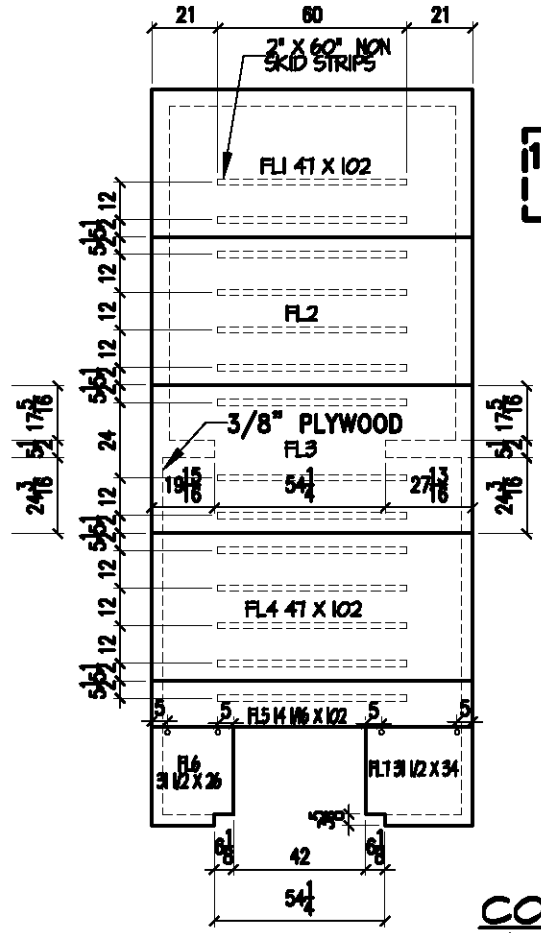

1/2" PLYWOOD EXT. WALLS

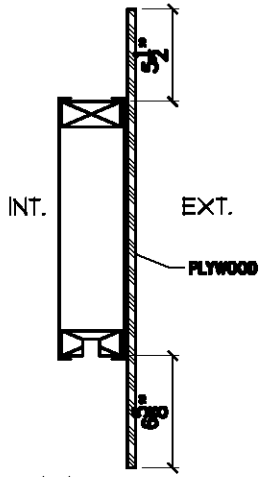

COOLER & FREEZER

SPECIFICATIONS

CONSTRUCTION: COOLER: WALLS: 3 1/2" WOOD-FRAME(T&G), POLYURETHANE F-I-P
CEILING: 3 1/2" WOOD-FRAME(T&G), POLYURETHANE F-I-P
FLOOR: 5 1/2" WOOD-FRAME(T&G) WITH ONE(1) LAYER OF 3/4" PLYWOOD ON TOP, POLYURETHANE F-I-P
FREEZER: WALLS: 5 1/2" WOOD-FRAME(T&G), POLYURETHANE F-I-P
CEILING: 5 1/2" WOOD-FRAME(T&G), POLYURETHANE F-I-P
FLOOR: 5 1/2" WOOD-FRAME(T&G) WITH ONE(1) LAYER OF 3/4" PLYWOOD ON TOP, POLYURETHANE F-I-P

FINISH: 1/2" PLYWOOD OVER STUCCO GALV. STEEL EXTERIOR WALLS
STUCCO GALV. STEEL EXTERIOR CEILING
STUCCO GALV. STEEL INTERIOR
20GA. STAINLESS STEEL INTERIOR NSF FLOOR
STUCCO GALV. STEEL EXTERIOR FLOOR

ACCESSORIES: 1 EA. - 42" X 84" HINGED, INFIT, COOLER DOOR WITH 18" H. ALUMINUM DIAMOND KICKPLATES INT & EXT, AND 20GA. STAINLESS STEEL JAMB (STUCCO GALV. STEEL INT & EXT)
1 EA. - 42" X 84" HINGED, INFIT, FREEZER DOOR WITH 18" H. ALUMINUM DIAMOND KICKPLATES INT & EXT, 20GA STAINLESS STEEL JAMB, HEATED FRAME (3 SIDES), DOOR HEATER AND 16GA. STAINLESS STEEL THRESHOLD PLATE (STUCCO GALV. STEEL INT & EXT)
2 EA. - LIGHT SWITCHES WITH PILOT LIGHTS
2 EA. - 4' FLOURESCENT VAPOR PROOF LIGHT FIXTURES (COOLER) - SHIP LOOSE (BULBS NOT INCLUDED)
1 EA. - VAPOR PROOF LIGHT FIXTURES (FREEZER) - SHIP LOOSE (BULBS NOT INCLUDED)
2 EA. - 2" THERMOMETERS
1 EA. - INTERIOR RAMP WITH NON-SKID STRIPS (24 1/2" DEEP, 1/8" SMOOTH ALUMINUM)
1 EA. - HEATED AIR VENT (#1852)

NOTE: LAG DOWN CEILING
NSF FLOOR WITH NON-SKID STRIPS

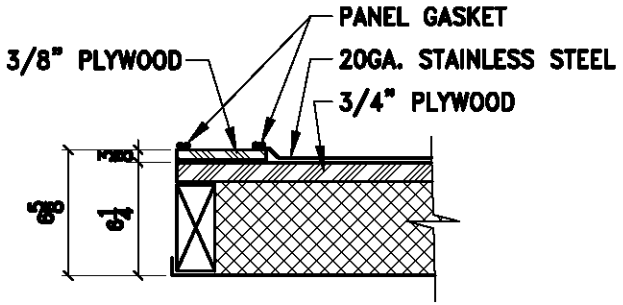

FLOOR PANEL

TONGUE & GROOVE

CEILING PANELS LOCK FROM OUTSIDE

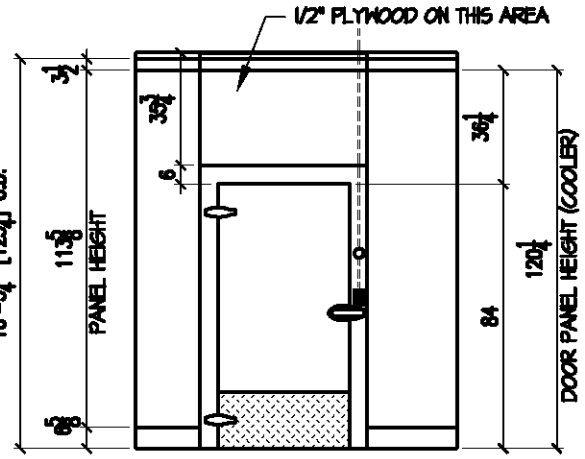

FRONT ELEVATION

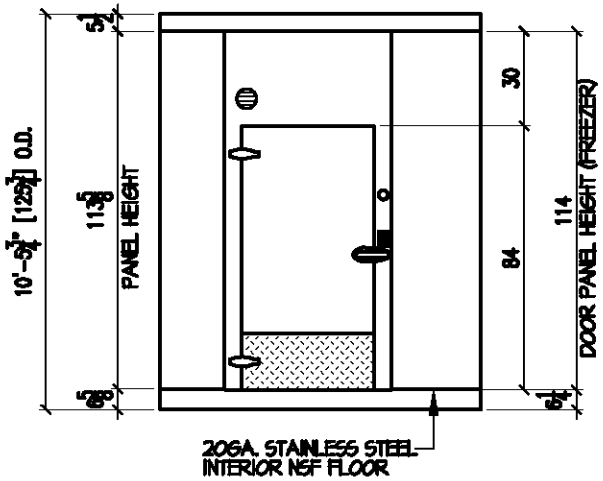

PARTITION ELEVATION

REV.	DATE	DESCRIPTION	REV. BY
1	5/4/04	PRODUCTION	BOB

NATIONAL COOLER CORP.
A DIVISION OF HILL PHOENIX
MAIN OFFICE – WEST COAST FACTORY
420 E. ARROW HWY. TEL: (909) 592-8830
SAN DIMAS, CA 91773 FAX: (909) 592-8890
EAST COAST FACTORY
8166 INDUSTRIAL BLVD. TEL: (770) 285-3280
COVINGTON, GA 30014 FAX: (770) 285-3093

JOB: T-1101-P97
FLORISSANT, MO
DAIRY COOLER/
GROCERY FREEZER (YE0148-P)

CUSTOMER: [redacted]
CURT MAIN

DRAWN BY: BOB
DATE: 5/4/04
SCALE: 3/8"=1'-0"
DRAWING NO. 4-0169